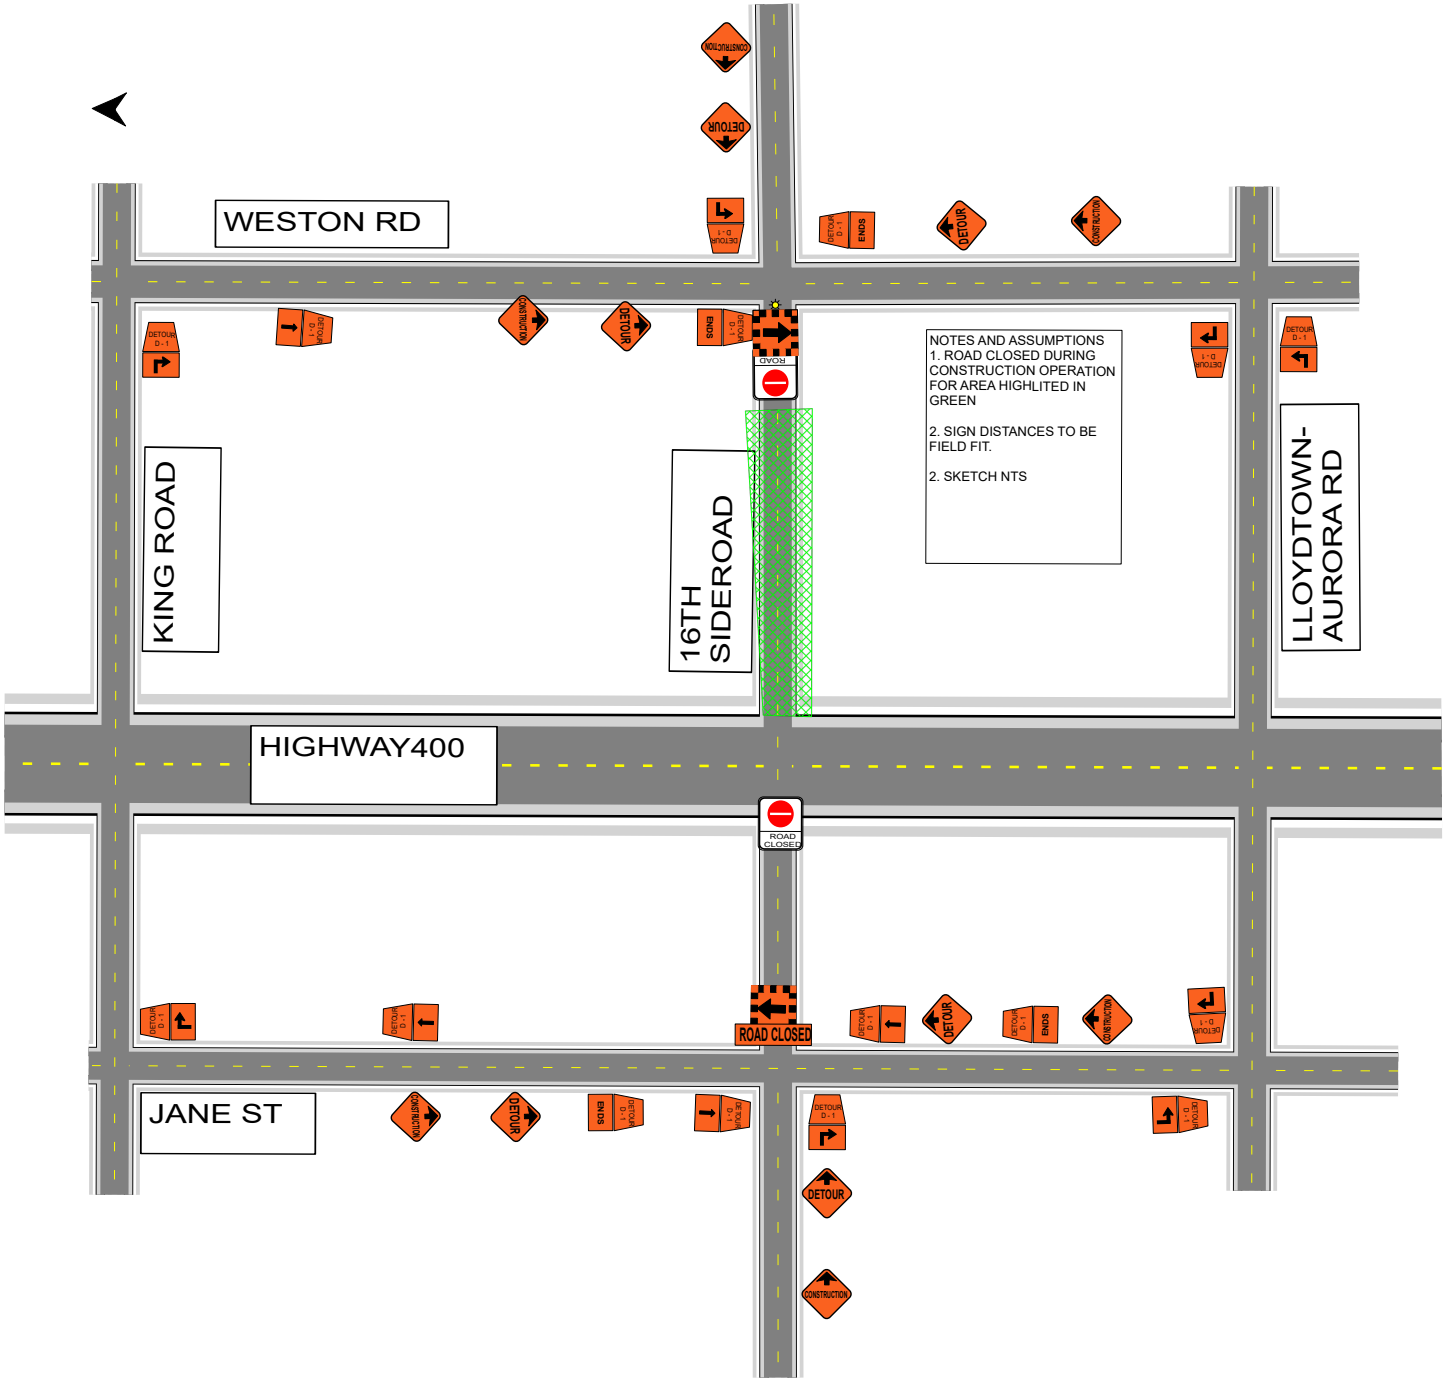
WESTON RD
KING ROAD
16TH SIDEROAD
LLOYDTOWN-AURORA RD
HIGHWAY400
JANE ST
ROAD CLOSED
DETOUR
CONSTRUCTION
ENDS
NOTES AND ASSUMPTIONS
1. ROAD CLOSED DURING CONSTRUCTION OPERATION FOR AREA HIGHLITED IN GREEN
2. SIGN DISTANCES TO BE FIELD FIT.
2. SKETCH NTS